
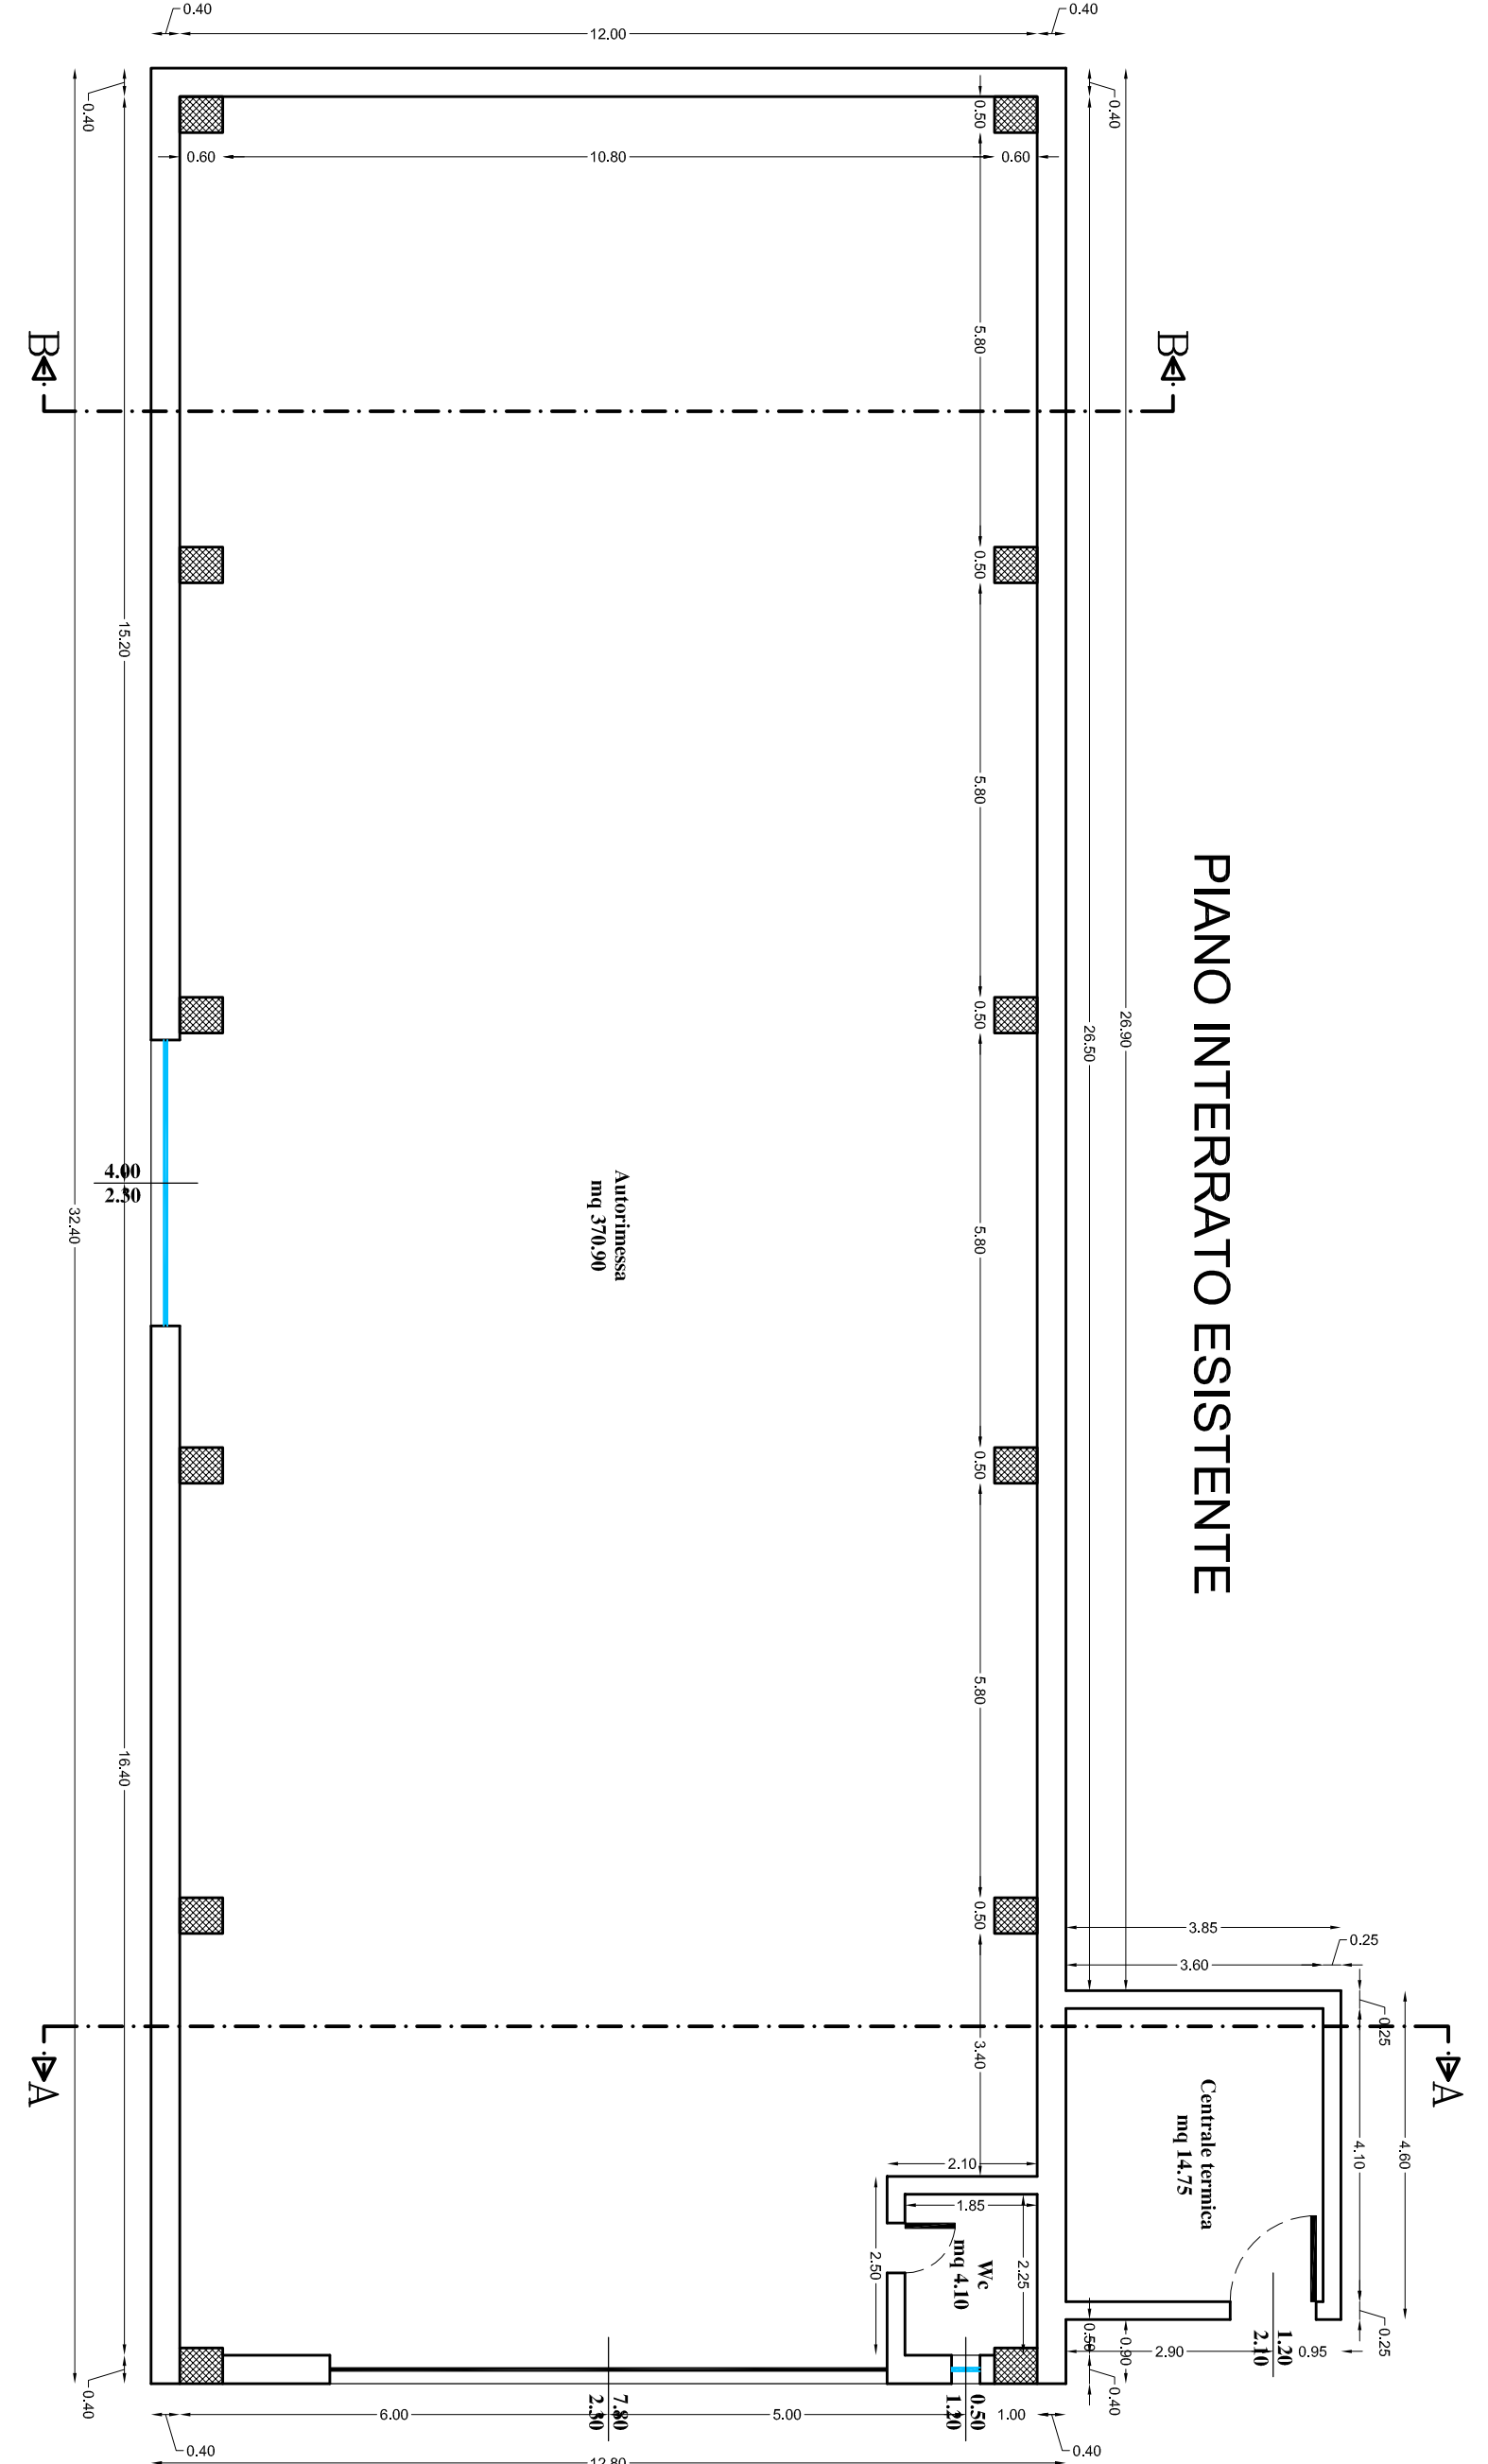
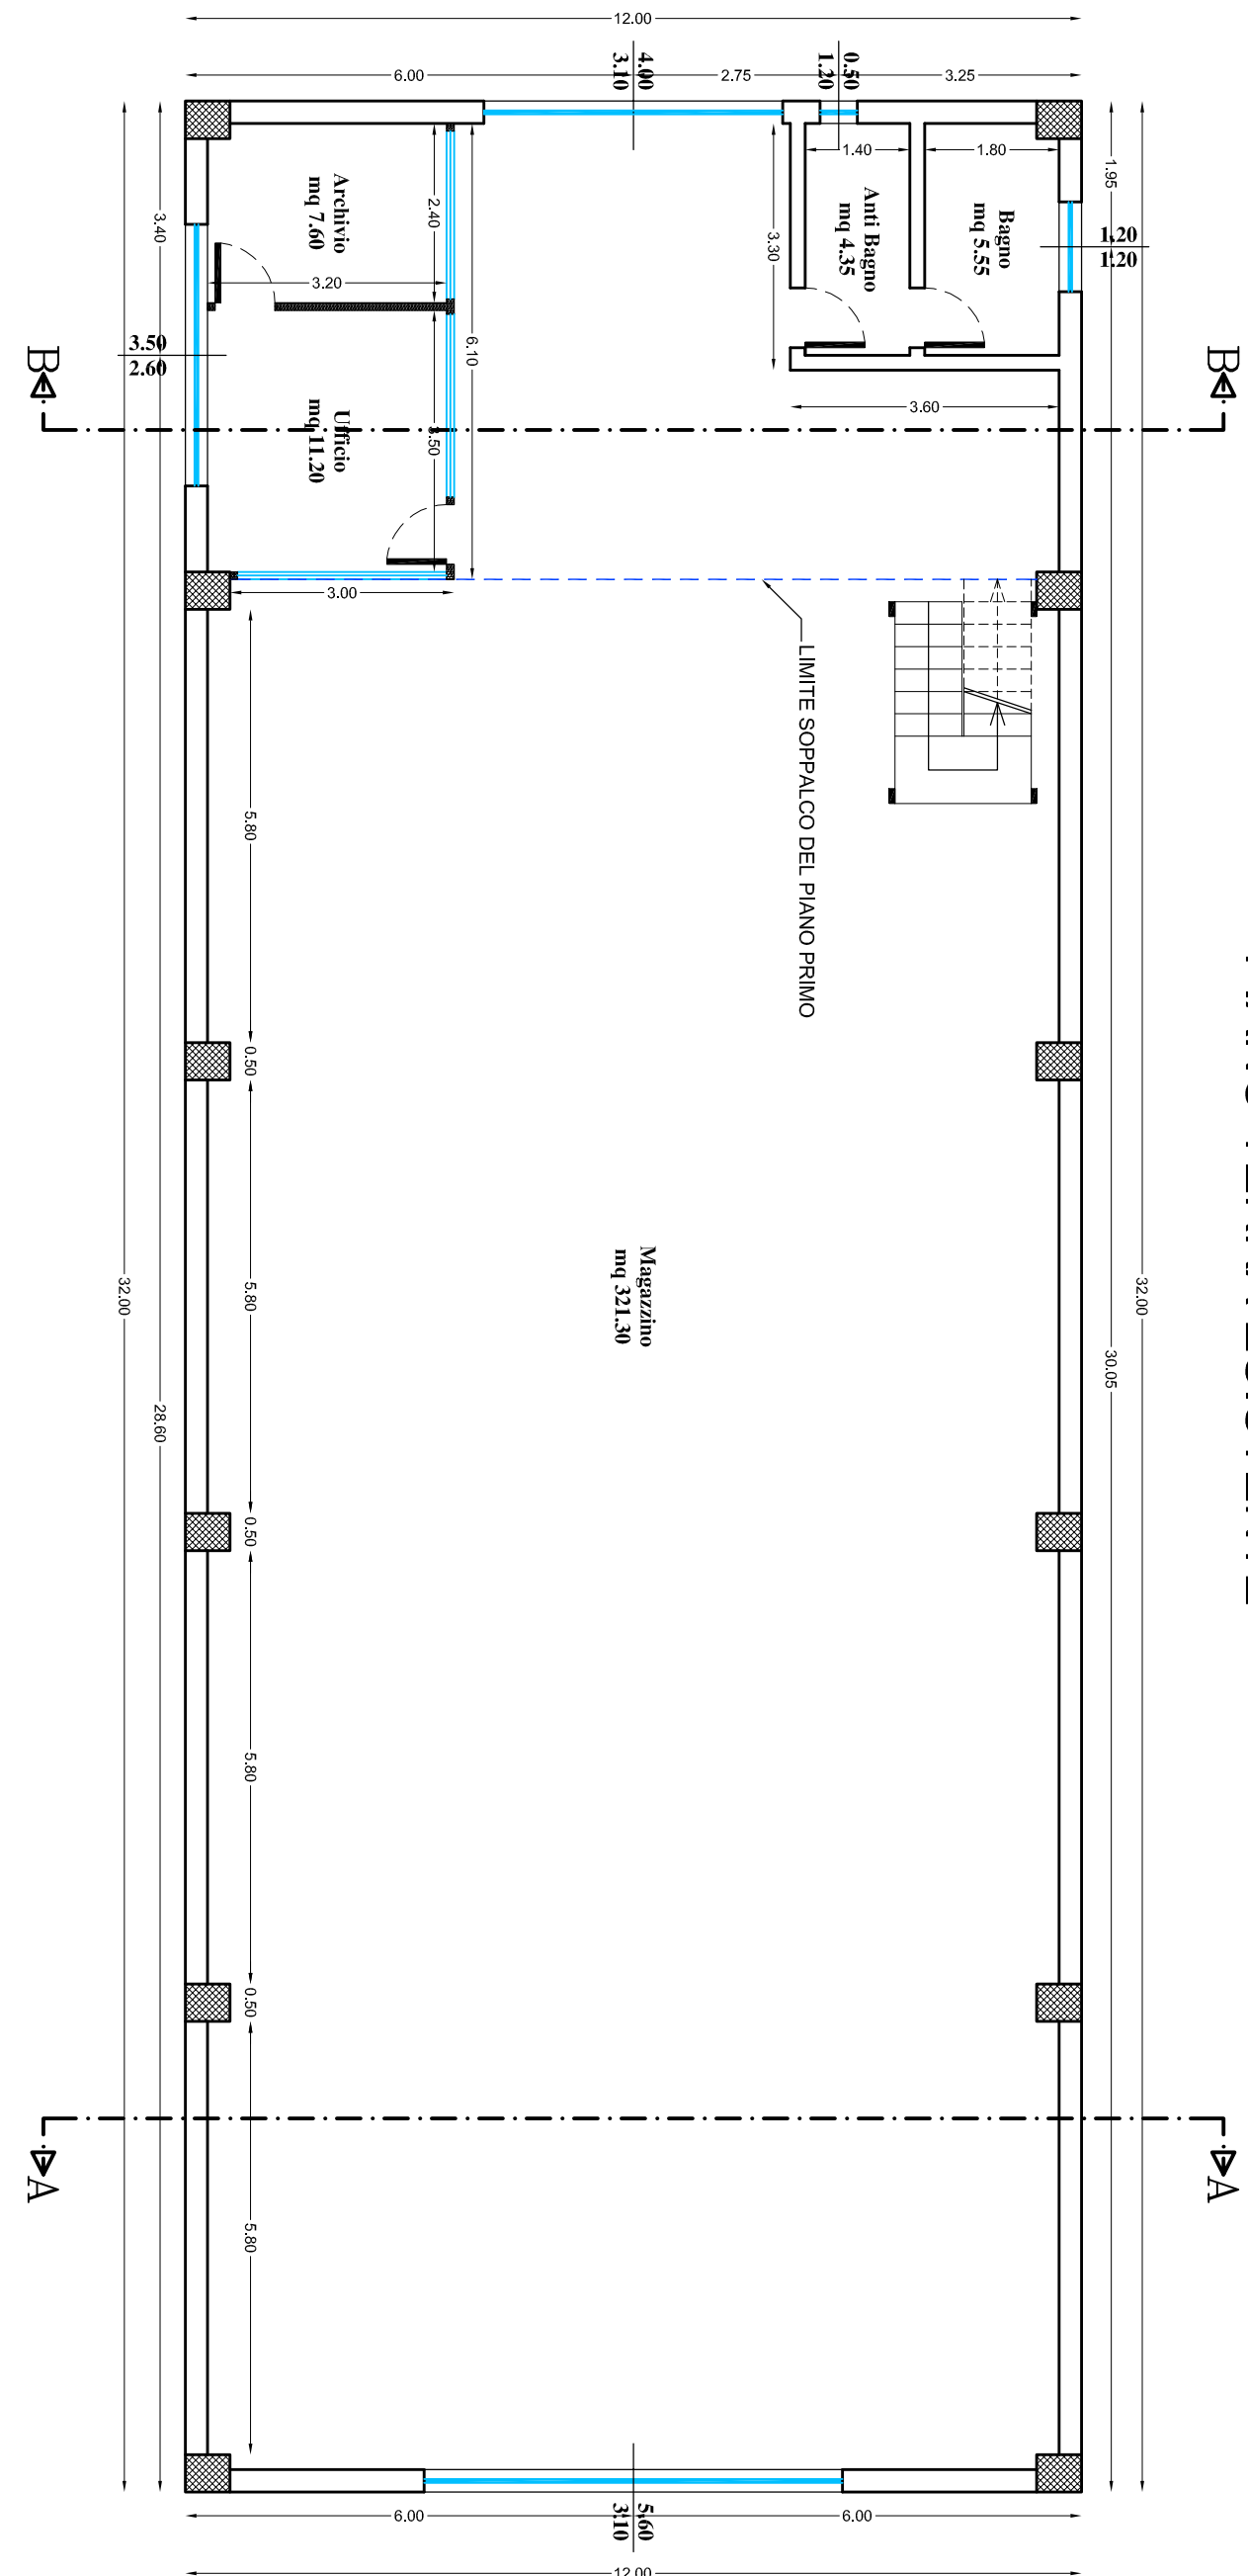
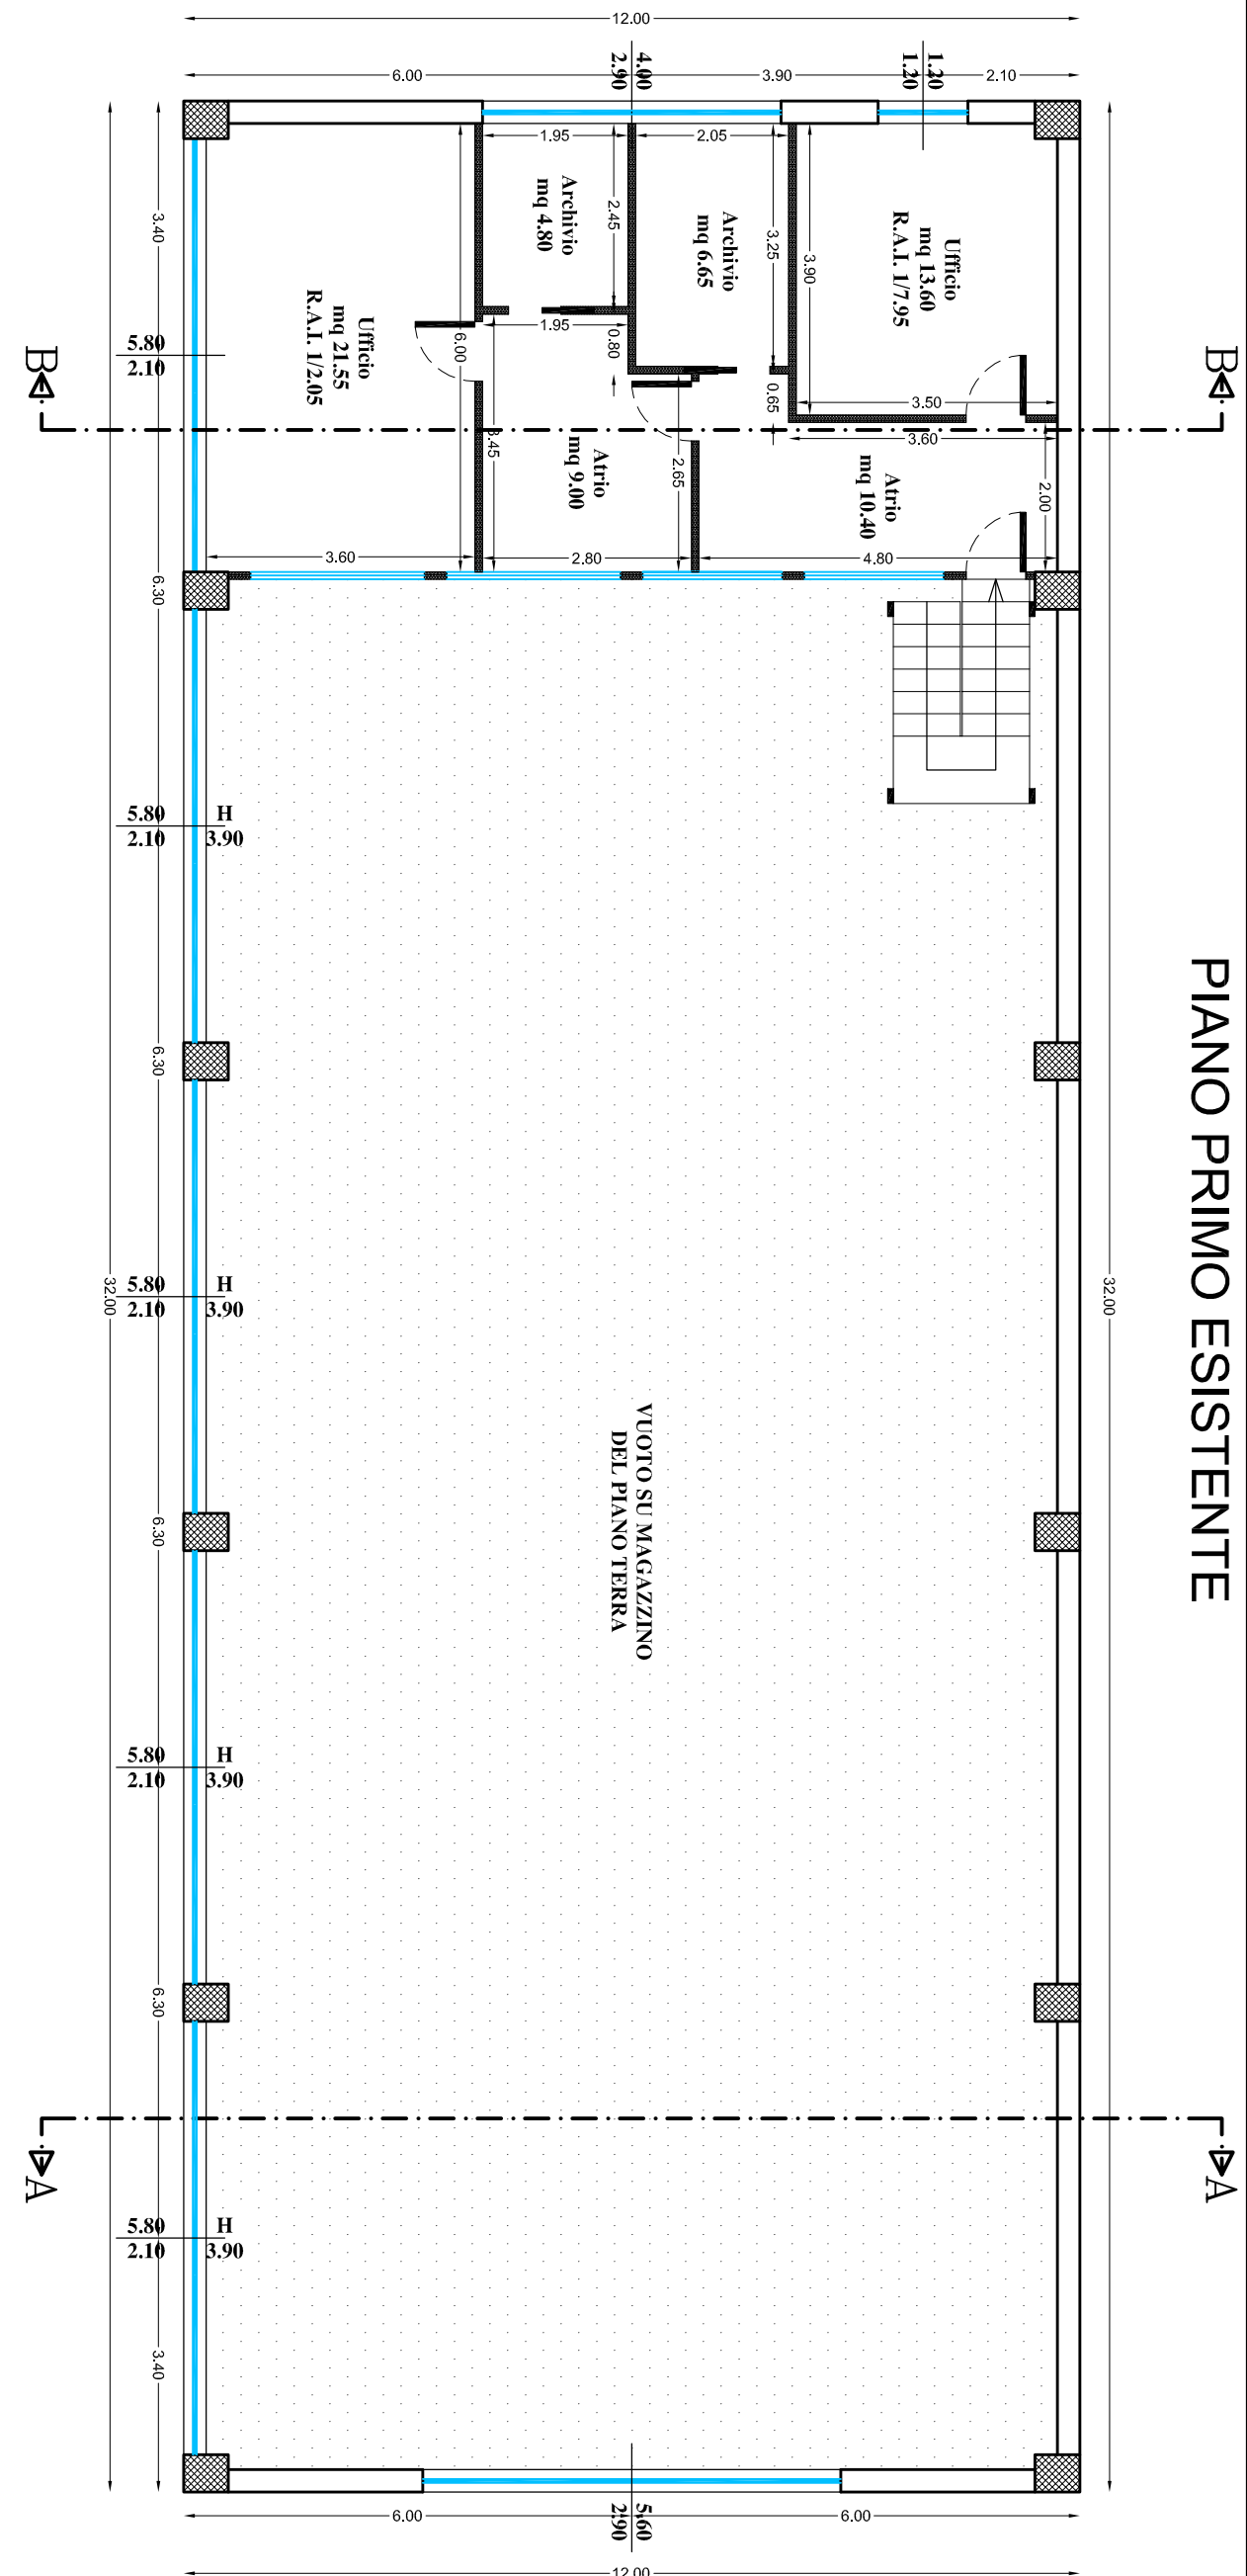
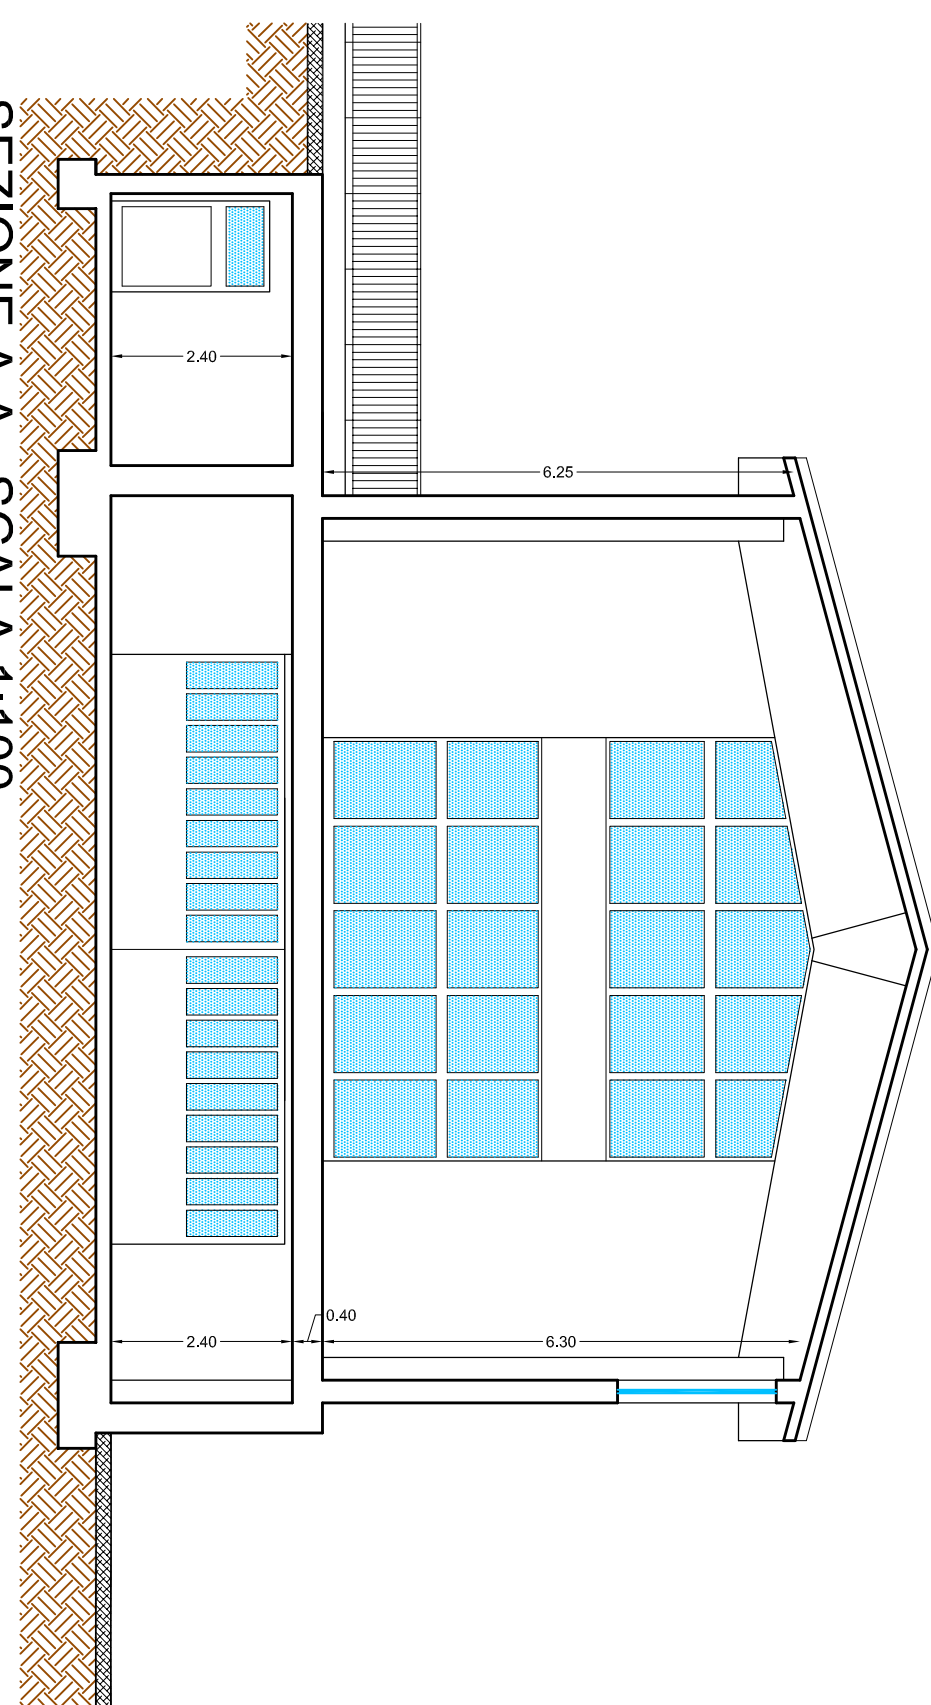
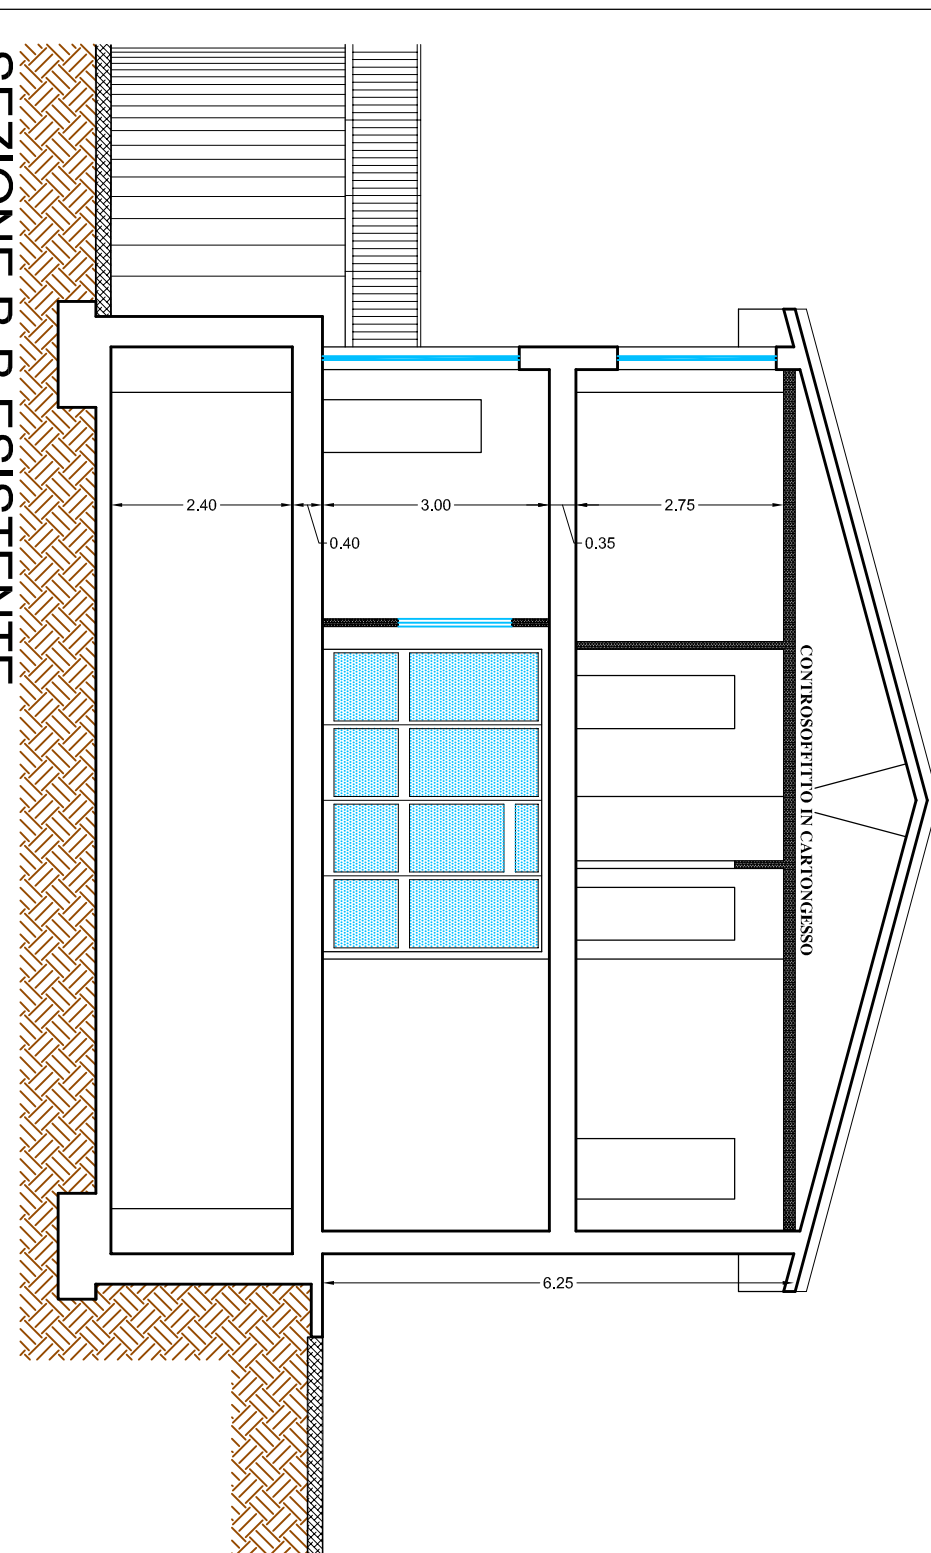
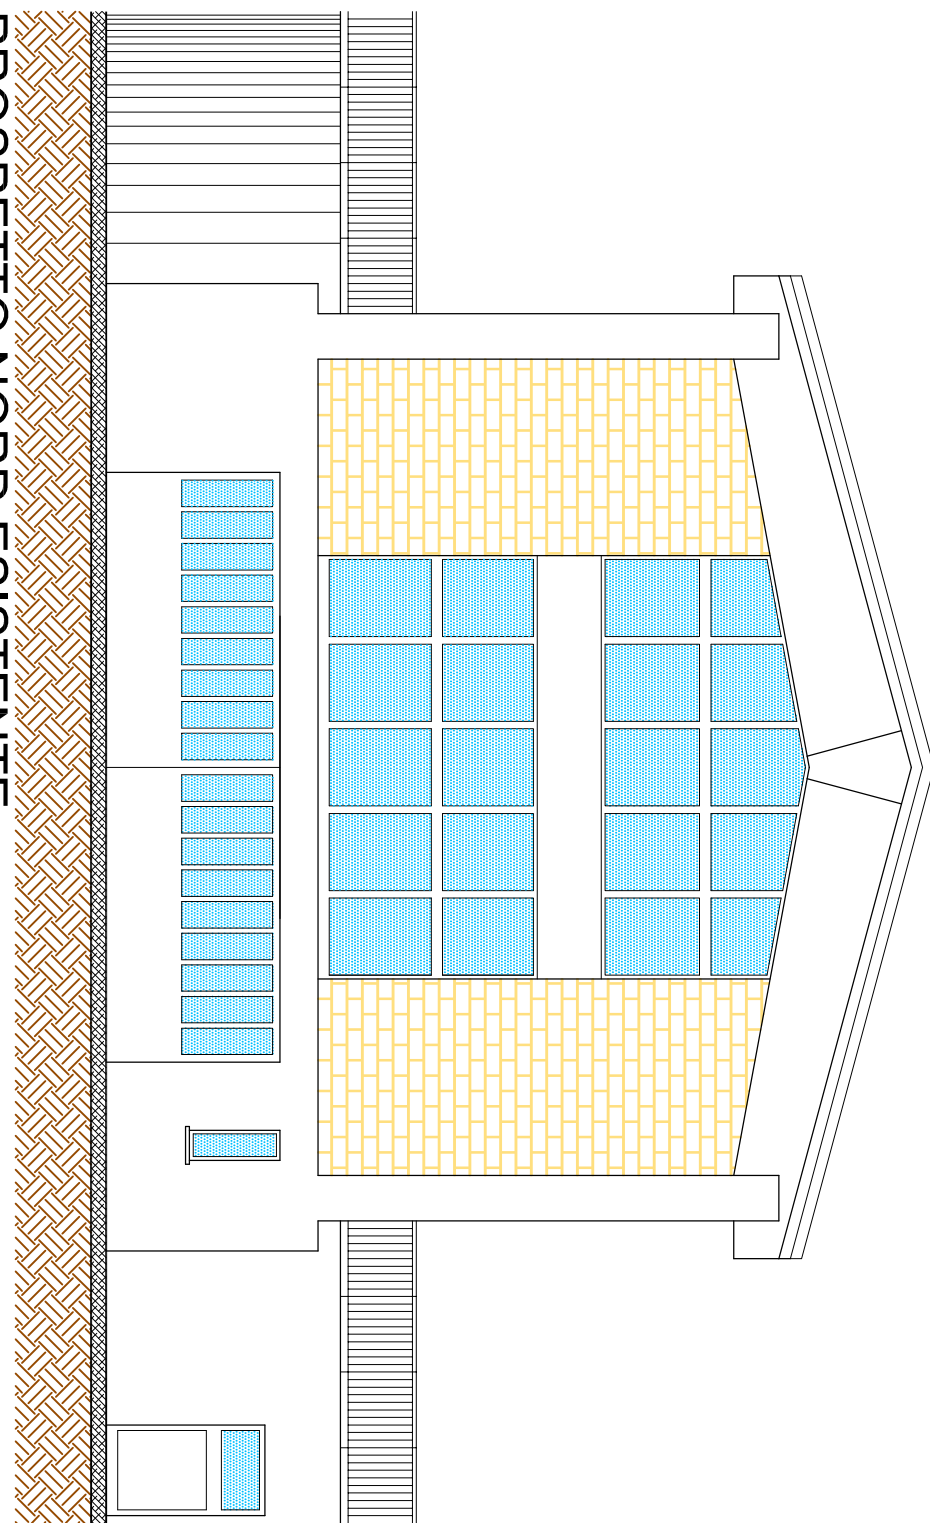
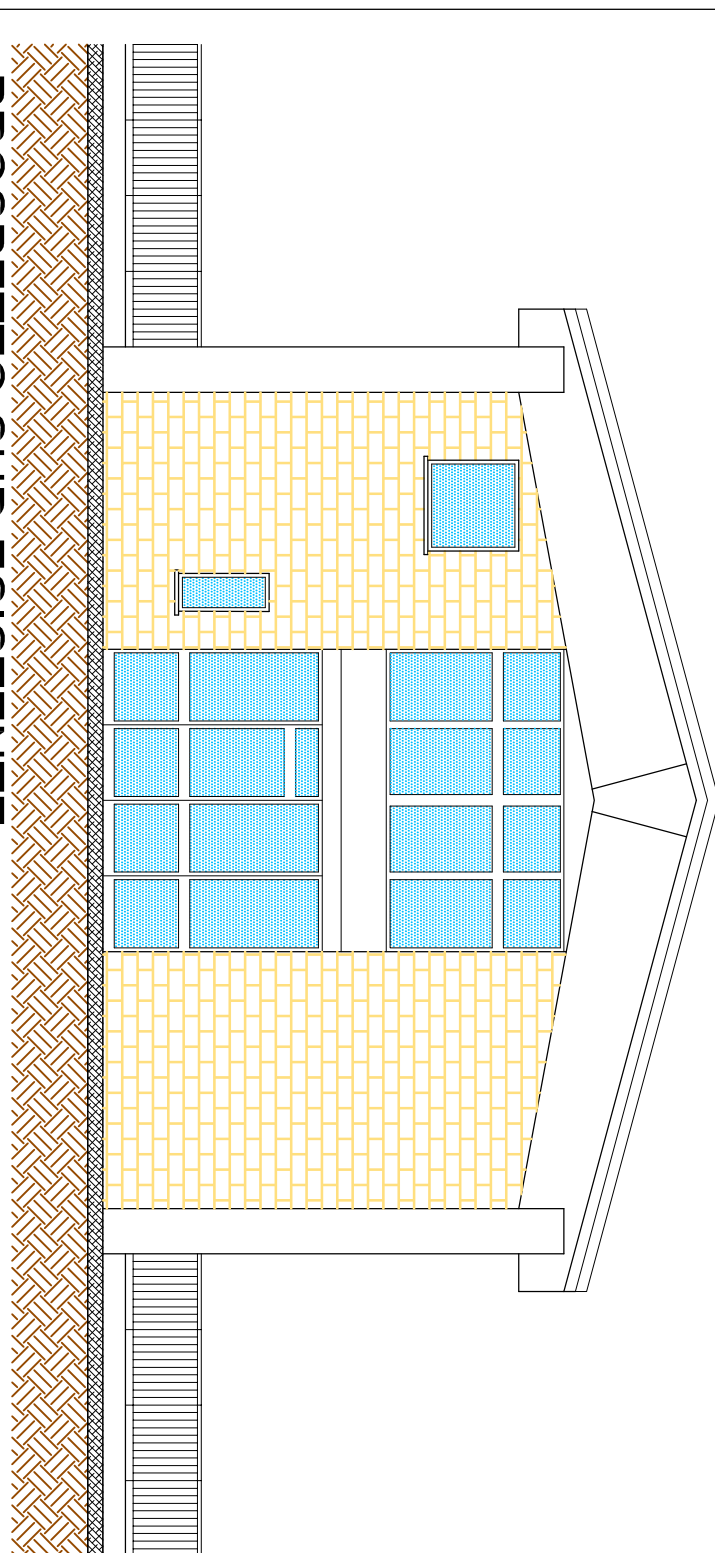
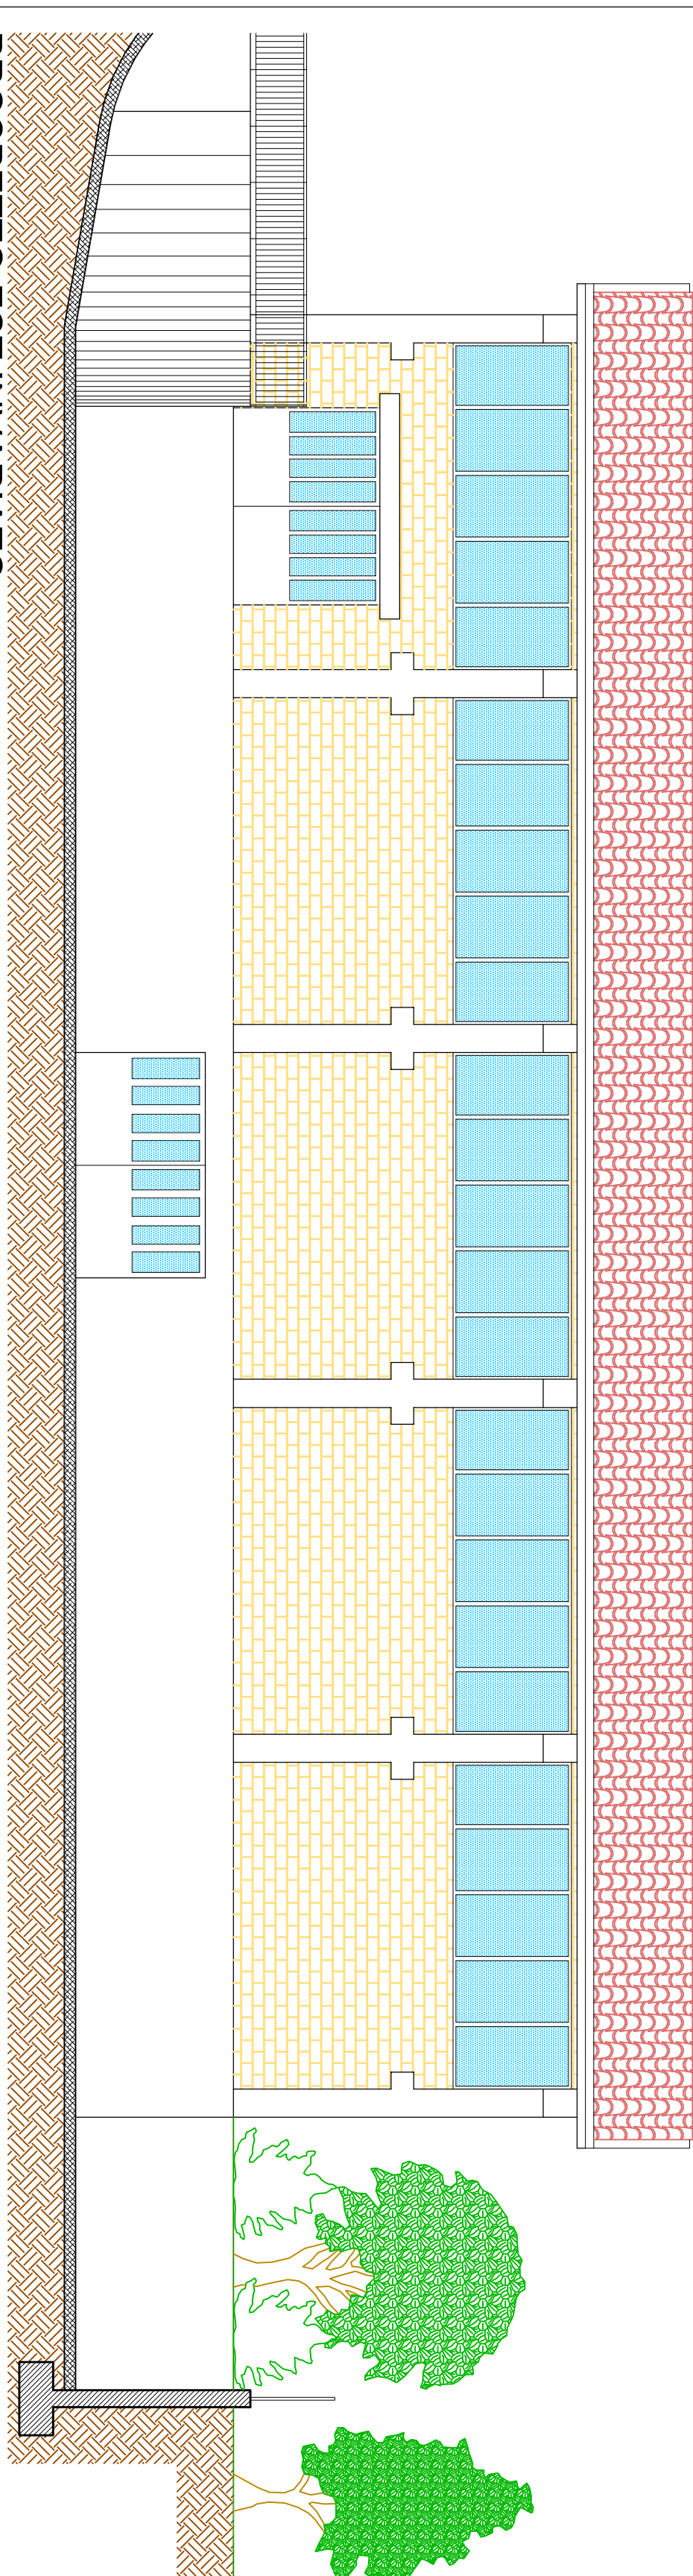


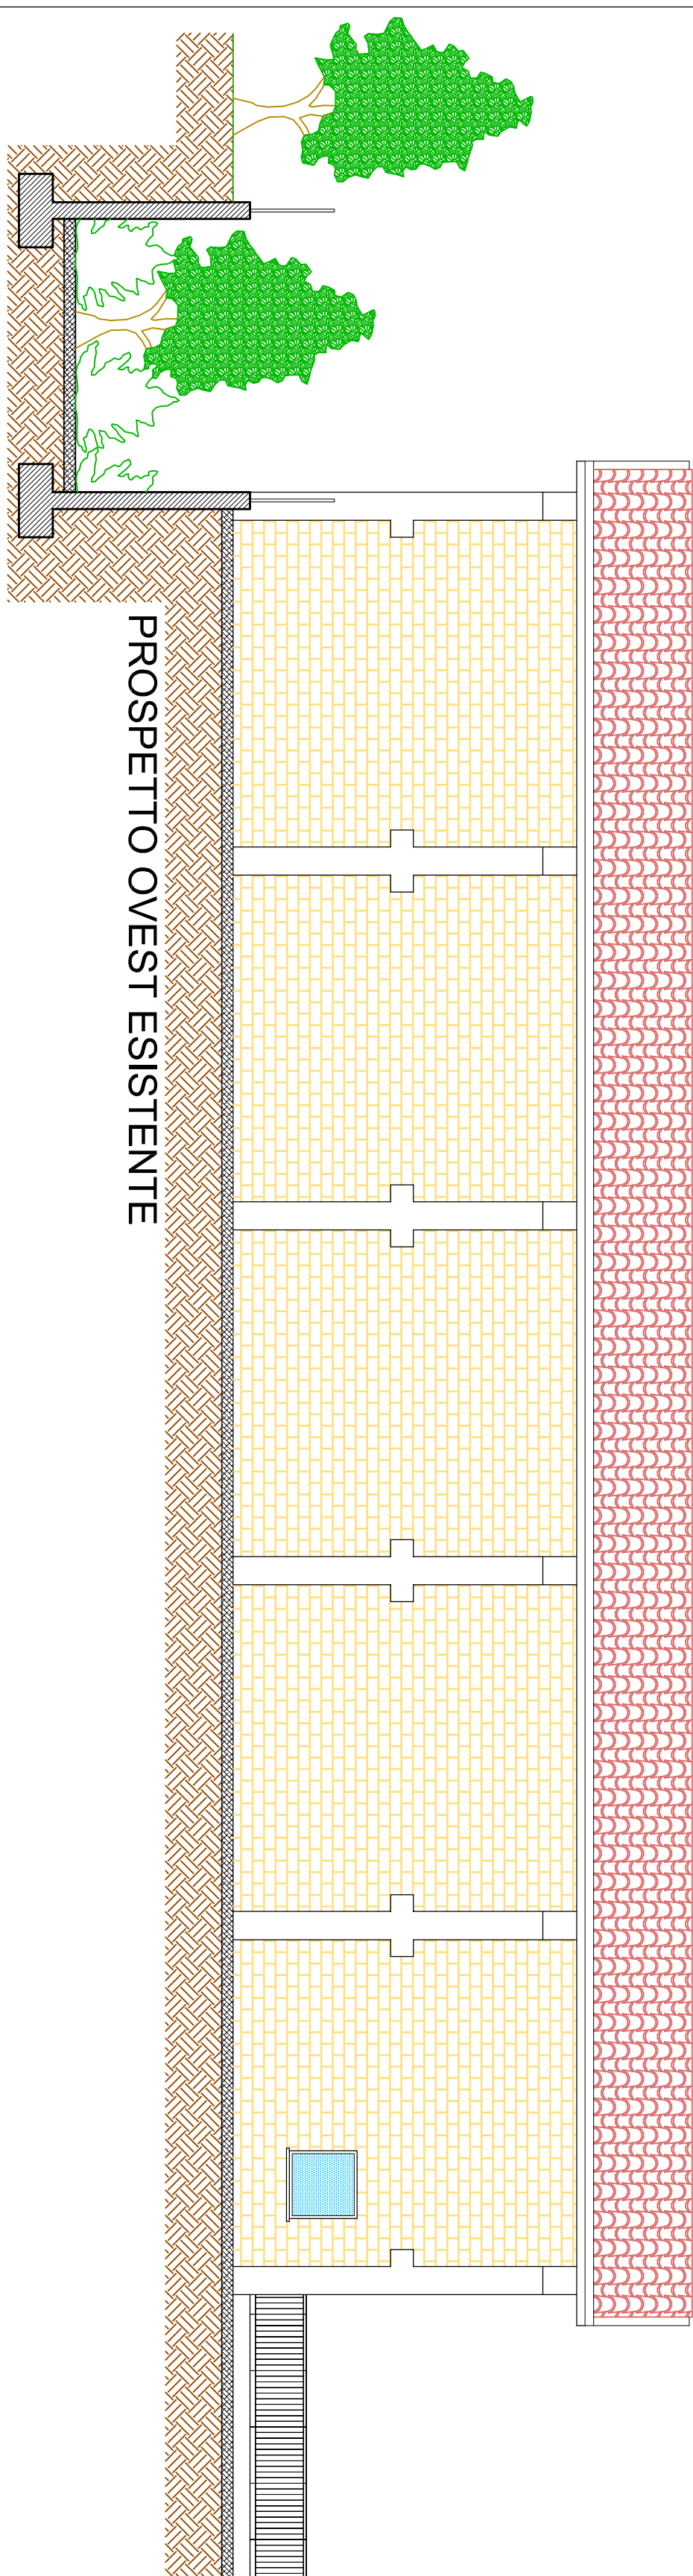

RIEPILOGO SLP E VOLUME	
SLP P.Terra	= (32.00 x 12.00) = 384.00 mq
SLP P.soppalco	= (11.40 x 6.00) = 68.40 mq
SLP TOTALE	= (384.00 + 68.40) = 452.40 mq
Vol. tot.	= (384.00 mq x 6.10 h) = 2342.40 mc

committente:		tecnico:	
Danilo Maria Cristina Sodini		Architeto	
Via Provana 5/B - 20090 Milano (MI) - Tel. 02/50000000		Via Provana 5/B - 20090 Milano (MI) - Tel. 02/50000000	
Alessandro Bonelli		Geometra	
Via Provana 5/B - 20090 Milano (MI) - Tel. 02/50000000		Via Provana 5/B - 20090 Milano (MI) - Tel. 02/50000000	
comune:		comune:	
LONATE DEL GARDA (BS)		LONATE DEL GARDA (BS)	
SOTTOVETTO S.n.c. di Conedella Vanda		SOTTOVETTO S.n.c. di Conedella Vanda	
oggetto:		oggetto:	
AMPLIAMENTO CAPANNONE ESISTENTE (ambito 20 P.C.1.)		AMPLIAMENTO CAPANNONE ESISTENTE (ambito 20 P.C.1.)	
STATO D'AVVIO		STATO D'AVVIO	
piante-prospetti-sezioni		piante-prospetti-sezioni	
revisione: 01/04/2017		revisione: 01/04/2017	
autografo:		autografo:	
firma:		firma:	
data:		data:	
11/00		11/00	