



- 1
- 2
- 3
- 4
- 5

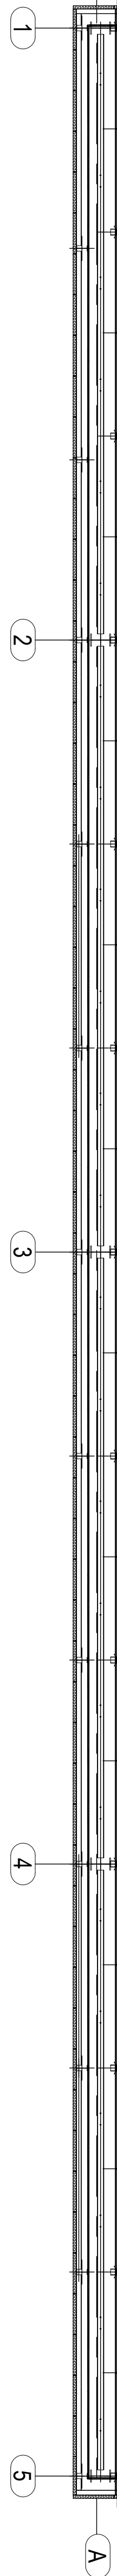

1
2
3
4
5

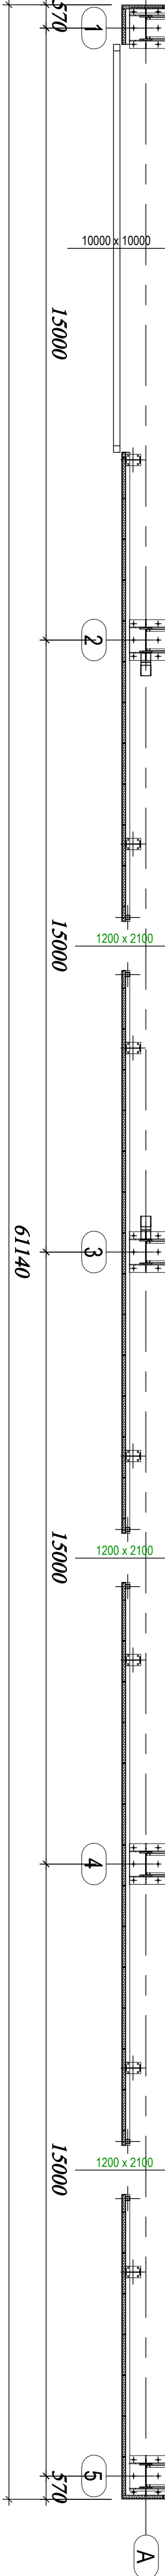

SUPERFICIE LORDA = mq. 1'530,42

SUPERFICIE ILLUMINANTE = mq. 1'505,74 / 10 = mq. 150,57

LUCERNARI COPERTURA	3,70 x 60,00	= mq.	222,00
FINESTRE a PARETE	1,50 x 60,00	= mq.	90,00
		SUPERFICIE ILLUMINANTE = mq. 312,00 > mq. 160,57	

SUPERFICIE AERANTE = mq. 1'505,74 / 12 = mq. 125,48

PORTON/	10,00 x 10,00 x 3	= mq. 300,00
---------	-------------------	--------------

FINESTRE a PARETE 2 x 1,50 x 60,00 x 20% = mq. 180,00

[illegible]