


[illegible]

Architectural site plan showing building footprints, parking lots, and landscaping. The plan includes labels for existing buildings (IMMOBILE ESISTENTE), buildings to be realized (IMMOBILE ANCORA DA REALIZZARE), and various parking areas (A, B, C, D, E, F, G). It also shows a road labeled "Foglia Nuova Esterna" and a drainage system with elevations like -1.08, -1.54, -2.10, and -2.57. The plan is divided into sections by dashed lines and includes a north arrow.

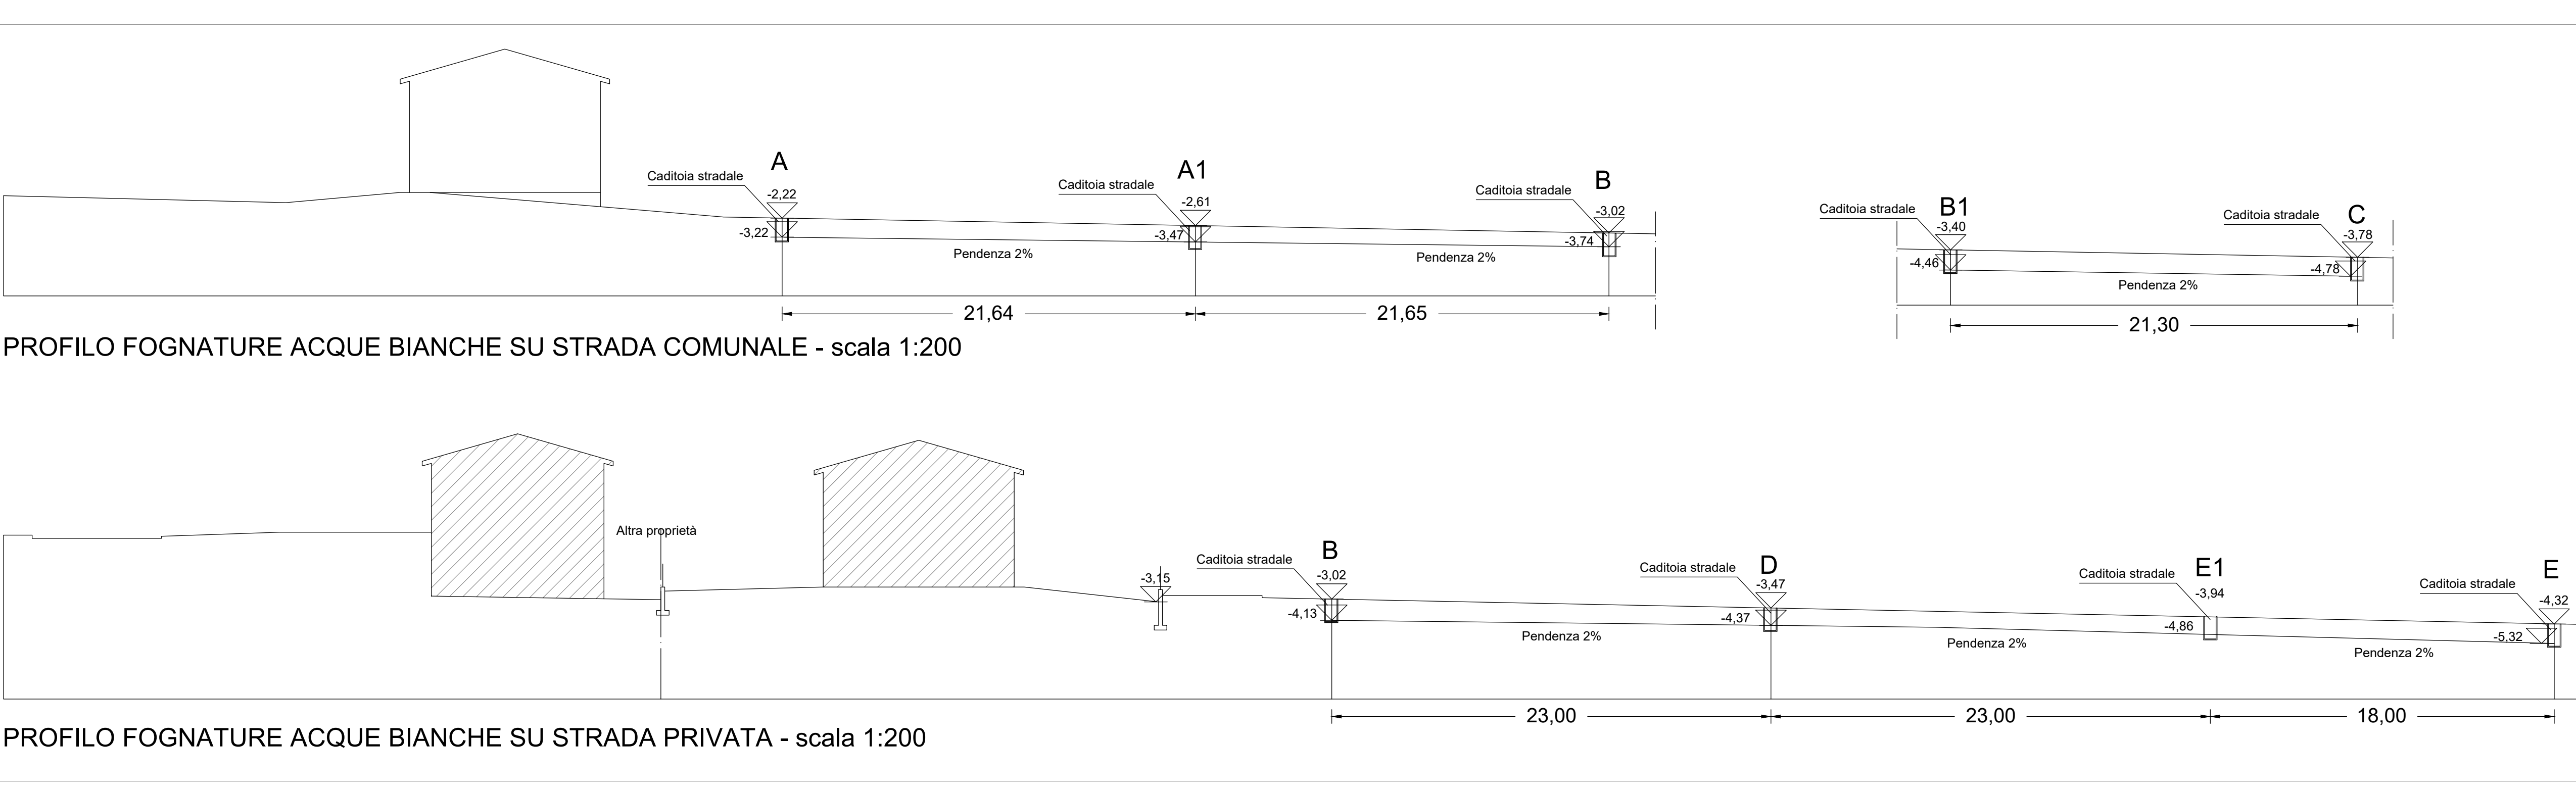